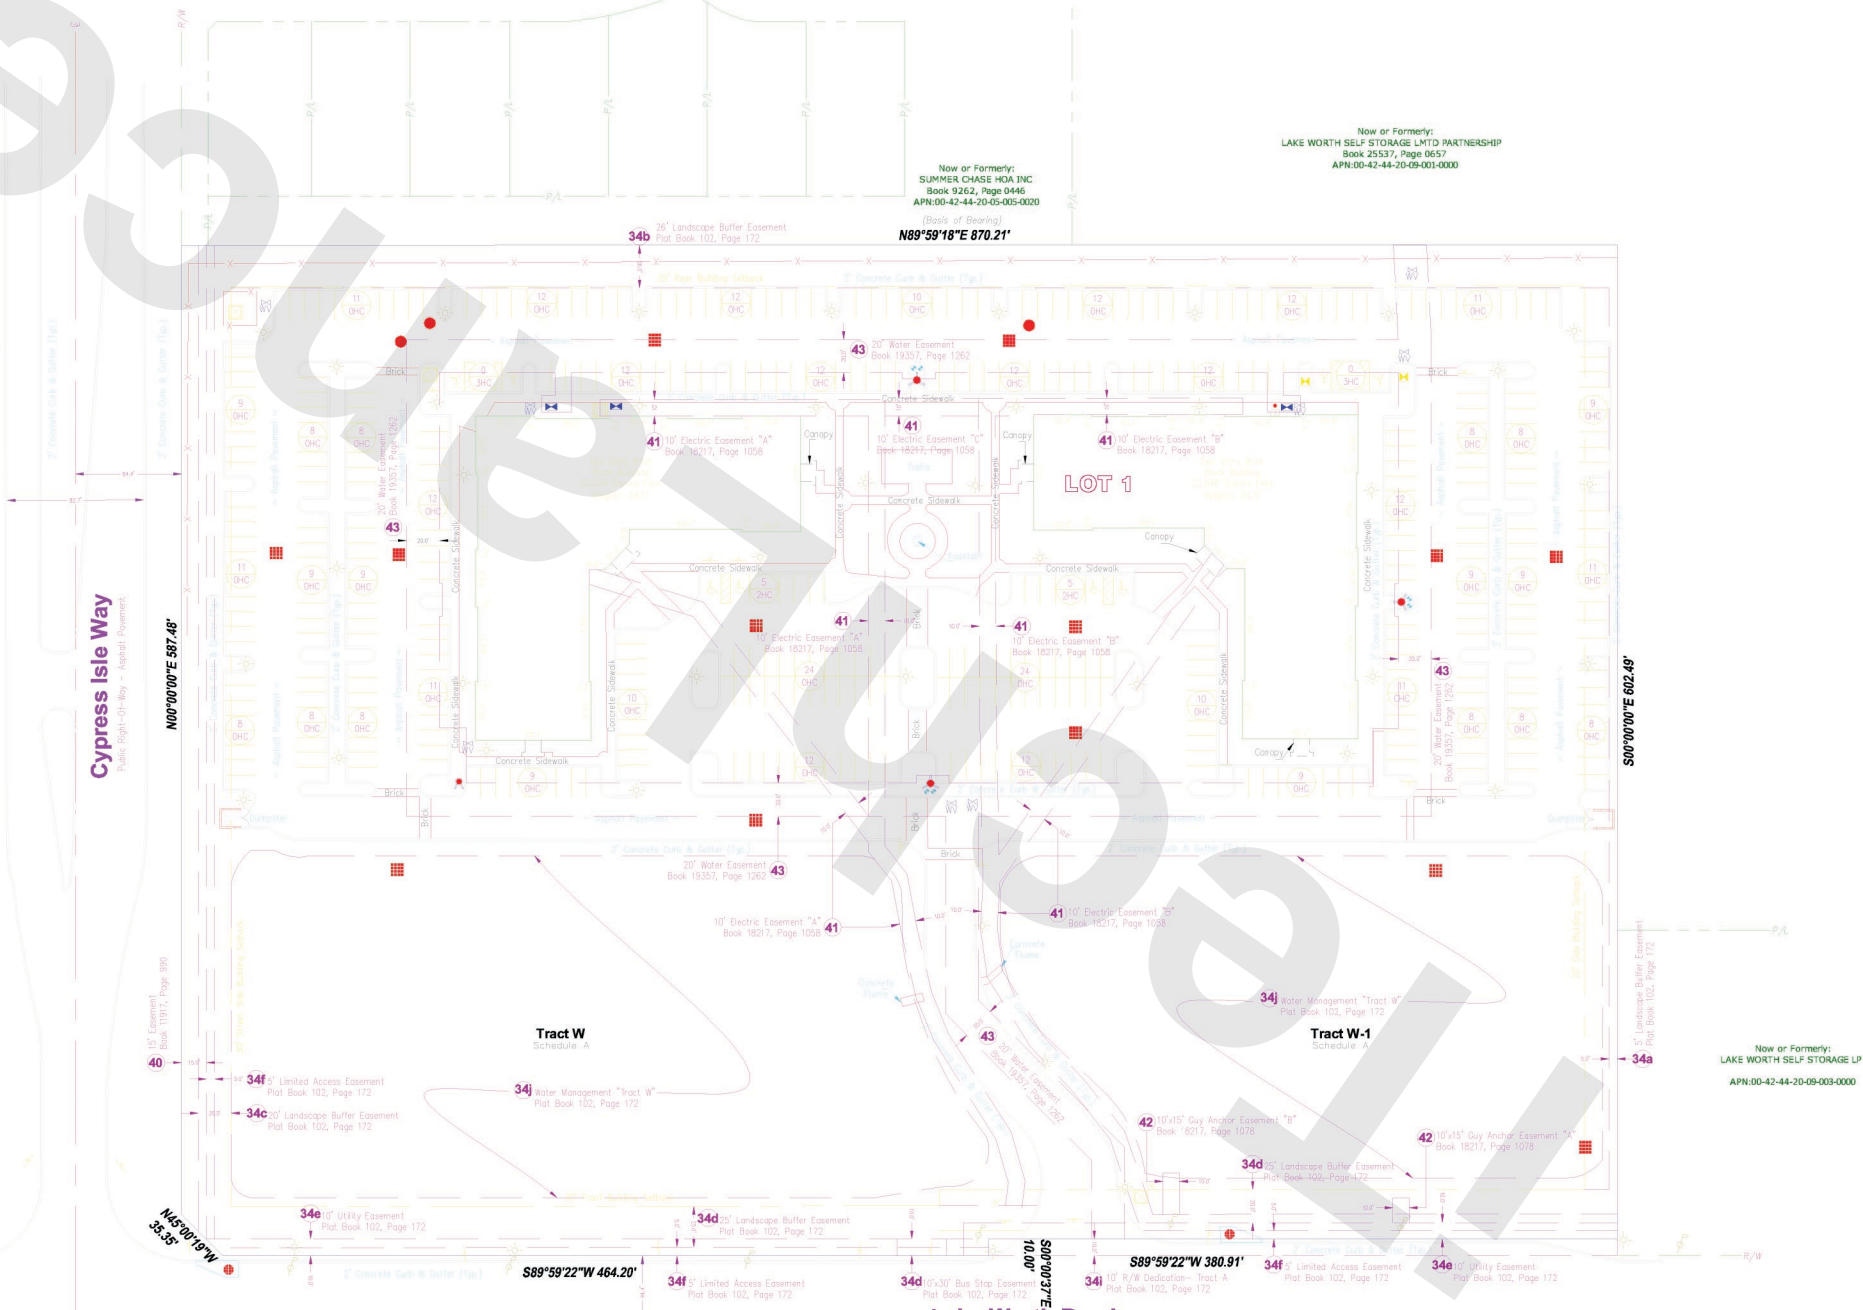
Now or Formerly:
SUMMER CHASE HOA INC
Book 9262, Page 0446
APN:00-42-44-20-05-005-0020
(Basis of Bearing)
N89°59'18"E 870.21'
Now or Formerly:
LAKE WORTH SELF STORAGE LMTD PARTNERSHIP
Book 25537, Page 0657
APN:00-42-44-20-09-001-0000
Now or Formerly:
LAKE WORTH SELF STORAGE LP
APN:00-42-44-20-09-003-0000
Cypress Isle Way
Public Right-of-Way - Asphalt Pavement
N00°00'00"E 587.48'
S00°00'00"E 602.49'
N45°00'19"W 35.35'
S89°59'22"W 464.20'
S00°00'37"E 10.00'
S89°59'22"W 380.91'
LOT 1
Tract W
Schedule A
Tract W-1
Schedule A
34b 26' Landscape Buffer Easement Plat Book 102, Page 172
43 20' Water Easement Book 19357, Page 1262
41 10' Electric Easement "A" Book 18217, Page 1058
41 10' Electric Easement "C" Book 18217, Page 1058
41 10' Electric Easement "B" Book 18217, Page 1058
40 15' Easement Book 11917, Page 990
34f 5' Limited Access Easement Plat Book 102, Page 172
34c 20' Landscape Buffer Easement Plat Book 102, Page 172
34j Water Management "Tract W" Plat Book 102, Page 172
34e 10' Utility Easement Plat Book 102, Page 172
34d 25' Landscape Buffer Easement Plat Book 102, Page 172
34d 10'x30' Bus Stop Easement Plat Book 102, Page 172
34i 10' R/W Dedication- Tract A Plat Book 102, Page 172
42 10'x15' Guy Anchor Easement "B" Book 18217, Page 1078
42 10'x15' Guy Anchor Easement "A" Book 18217, Page 1078
34a 5' Landscape Buffer Easement Plat Book 102, Page 172
Concrete Sidewalk
Brick
Canopy
Dumpster
Gazebo
Fountain
Concrete Flume
Asphalt Pavement
2' Concrete Curb & Gutter (Typ.)
25' Rear Building Setback
20' Side Building Setback
R/W